Taunton Model Engineers
REGISTERED CHARITY No. 1178760 tauntonme.org.uk

WEST BUCKLAND OPEN SPACE with MINIATURE RAILWAY

SITE LAYOUT PLAN

SCALE: 1:1250 at A3 page size | Issue 7

DRAWN: J.Pickering / D.Hartland | **TME 1048** SHEET 1 of 2

Issue 1	As drawn	
Issue 2	GL steam bay moved south of LC. Inspect Pit,Raised carriage shed added Path added to pond over bridge	13 Feb 20
Issue 3	East boundary moved after survey. Spur line realigned to suit site survey.	14 Jun 20
Issue 4	Spur line joined to main line beside France Lane.	27 Aug 20
Issue 5	Ground level track levels adjusted.	22 Sep 20
Issue 6	Raised track moved 600mm to south west and platform widened	29 Mar 21
Issue 7	Raised track moved towards main entrance, length amended, signal box added	2 Apr 21

0 5 10 20 30 40 50 60m

0 50 100 150 200ft

FOR SPOT HEIGHTS AND SURVEY DATA SEE SHEET 2

RAISED TRACK - INNER LOOP ONLY: 474 ft; LONG CIRCUIT: 1460 ft
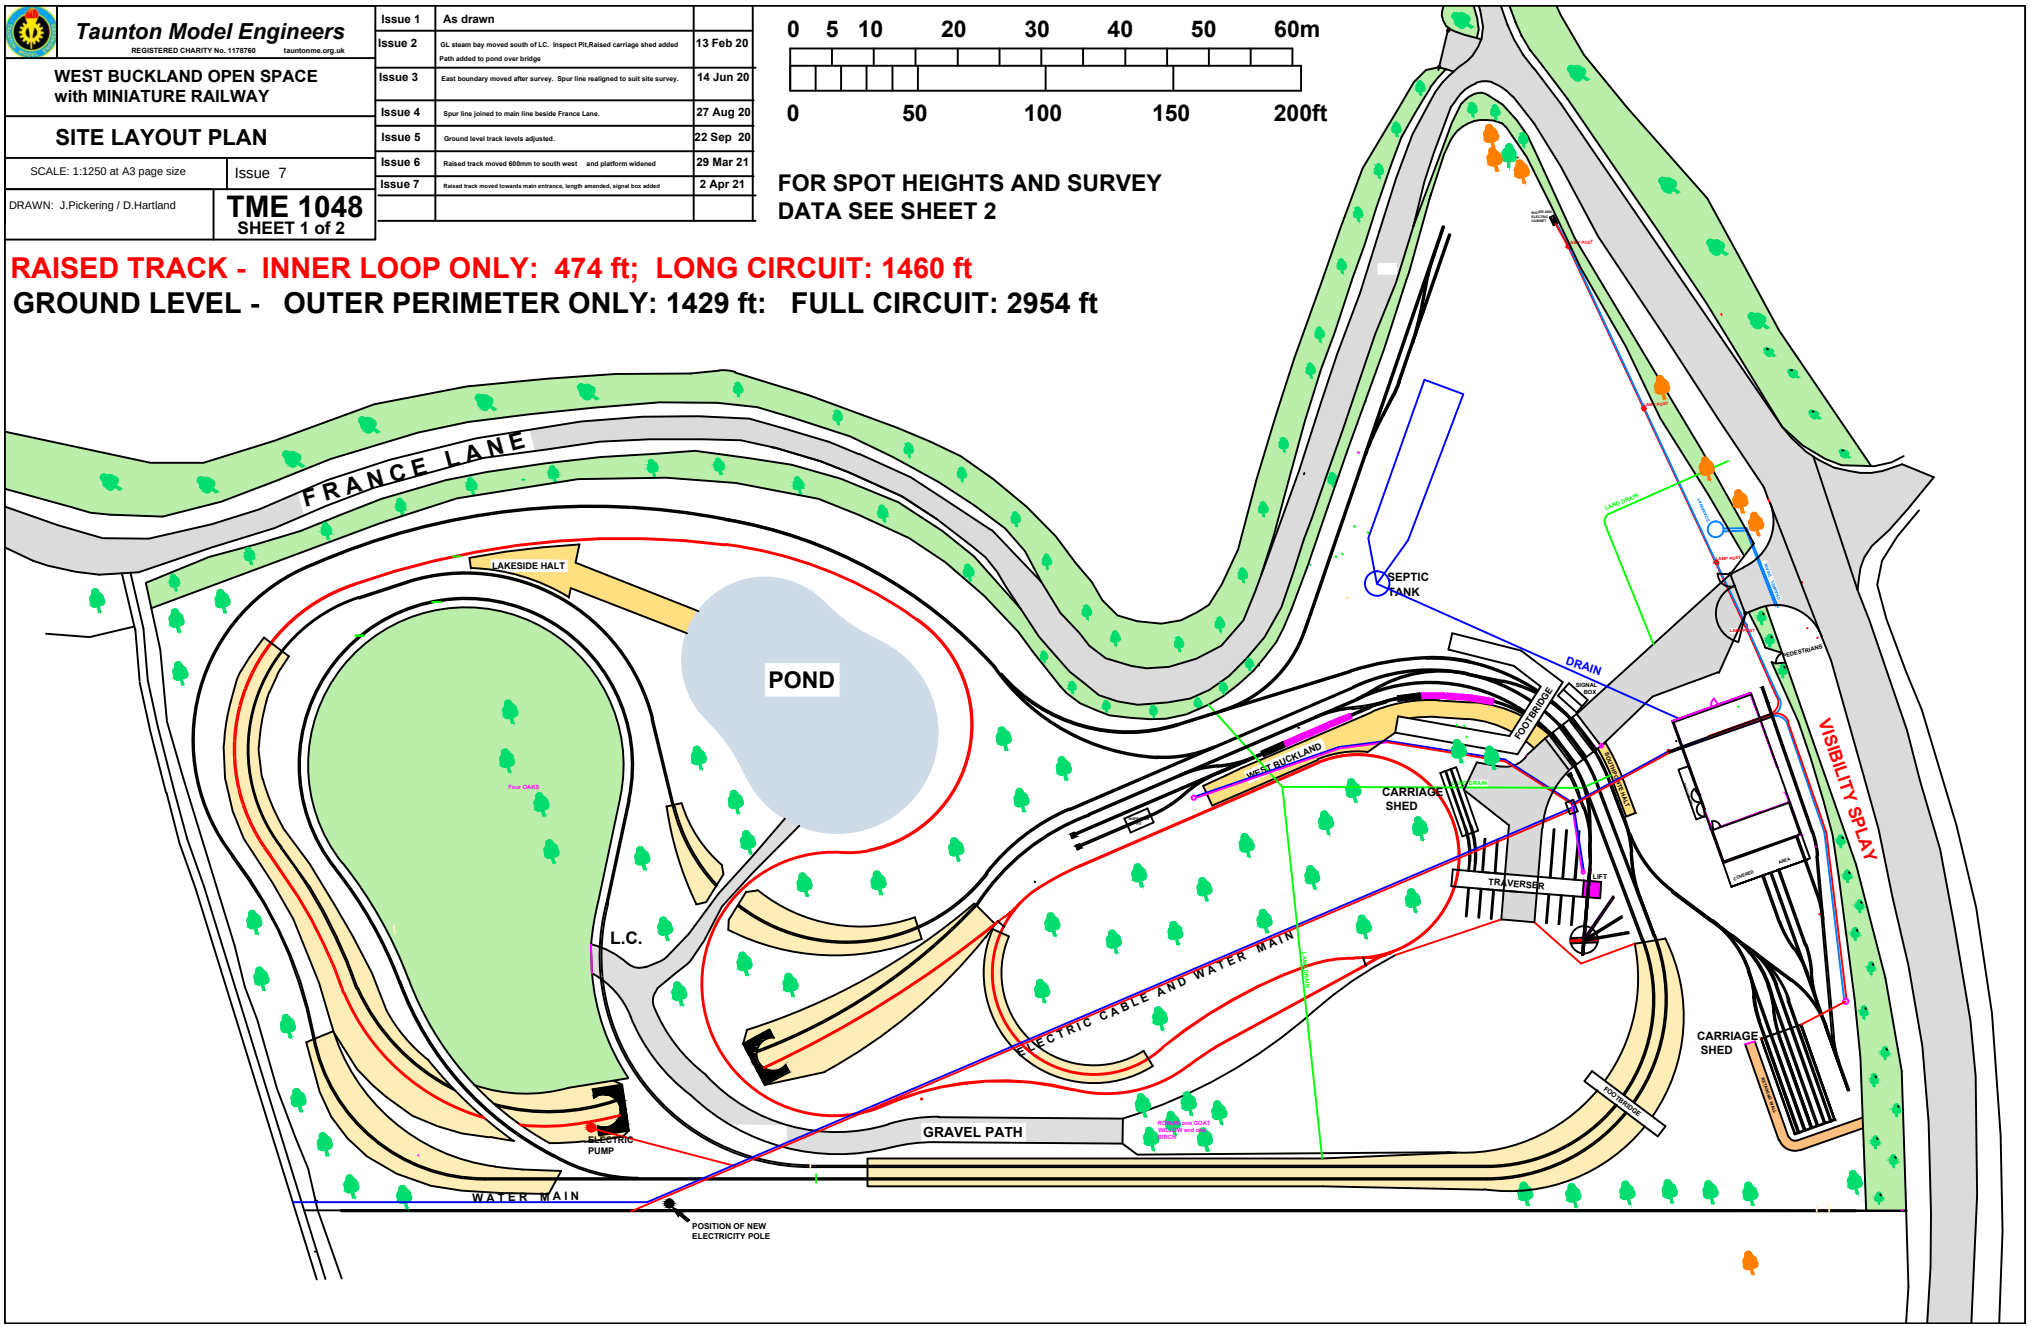
GROUND LEVEL - OUTER PERIMETER ONLY: 1429 ft: FULL CIRCUIT: 2954 ft